
Installing the two-piece brass clamp on a building facade

Holding stranded round copper conductor along down conductor and earthing routes

HDCC 050 · HDCC 070 · HDCC 095

KALOT GROUP · TECHNICAL ILLUSTRATION · NOT TO SCALE

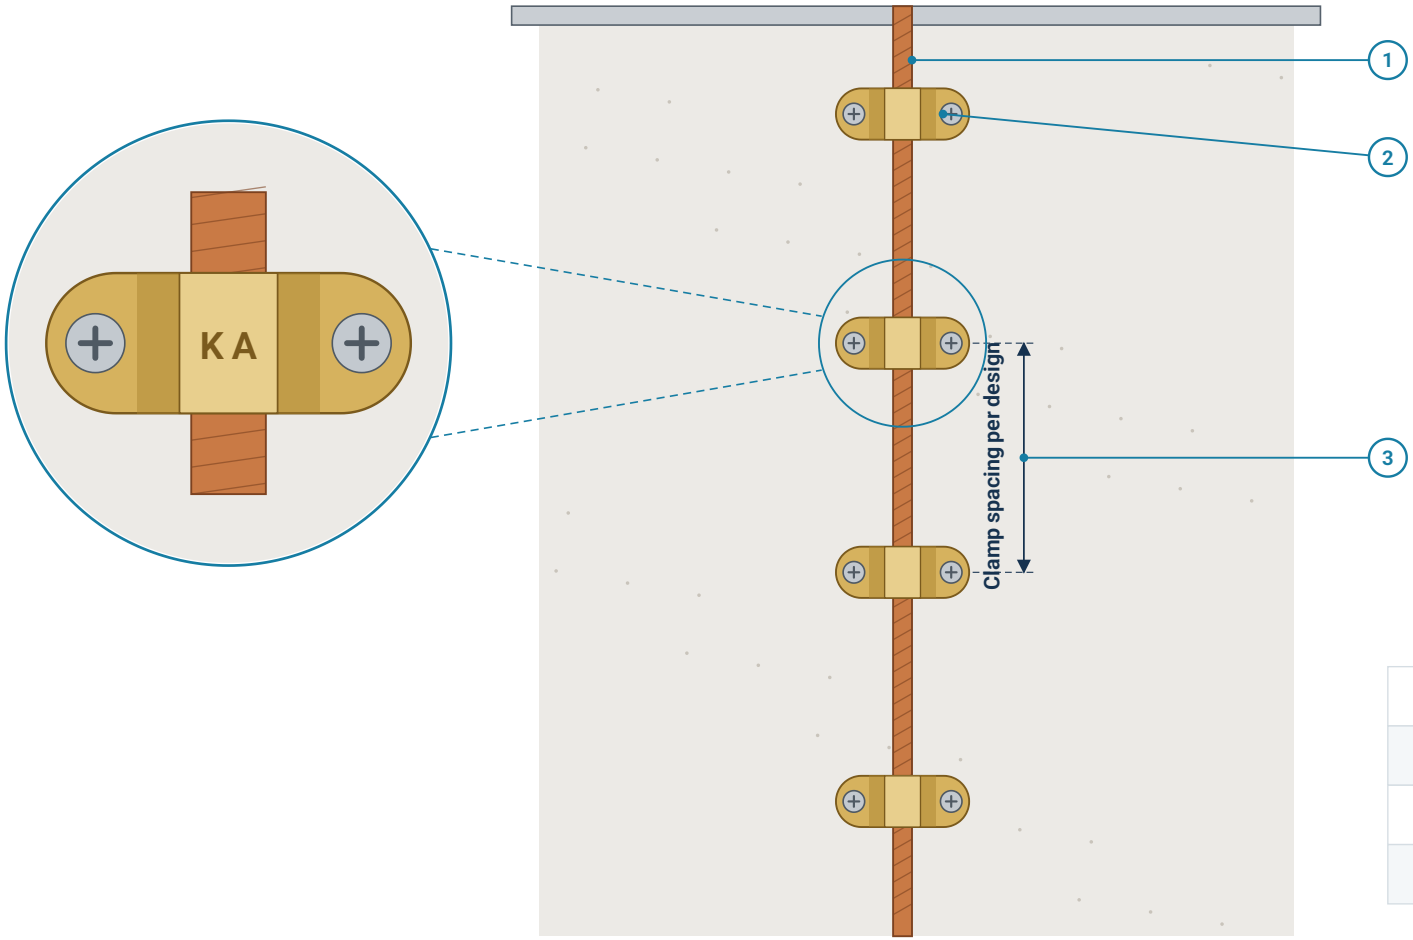

1. Stranded round copper conductor, 50, 70 or 95 mm²
2. HDCC two-piece brass clamp
3. Clamp spacing to the system design

Typical clamp spacing

Three clamps per metre	**ESE — NF C 17-102**
Maximum 1 m	**Down conductor up to 20 m**
Maximum 0.5 m	**Down conductor above 20 m**
Maximum 0.5 m	**Horizontal conductor on the roof**

This document is not contractual; we may update product design, dimensions, weights and images without prior notice.

گروه کالوت
KALOT GROUP
Protect Today For Tomorrow
Since: 1972 تاسیس: ۱۳۵۱
www.kalot.ir · Tel +98 21 2268 8852