
All-galvanised earth network with earth rods

Tower or steel structure, galvanised earth rod and galvanised tape

GALVANIZED STEEL TAPE · GST 303 · 30 × 3 mm · 90 mm² · HOT-DIP 70 µm

KALOT GROUP · TECHNICAL ILLUSTRATION · NOT TO SCALE

All-galvanised network for towers and steel structures whose base or anchor bolts are not connected to the foundation reinforcement; if they are, make the soil electrode from 316 stainless steel.

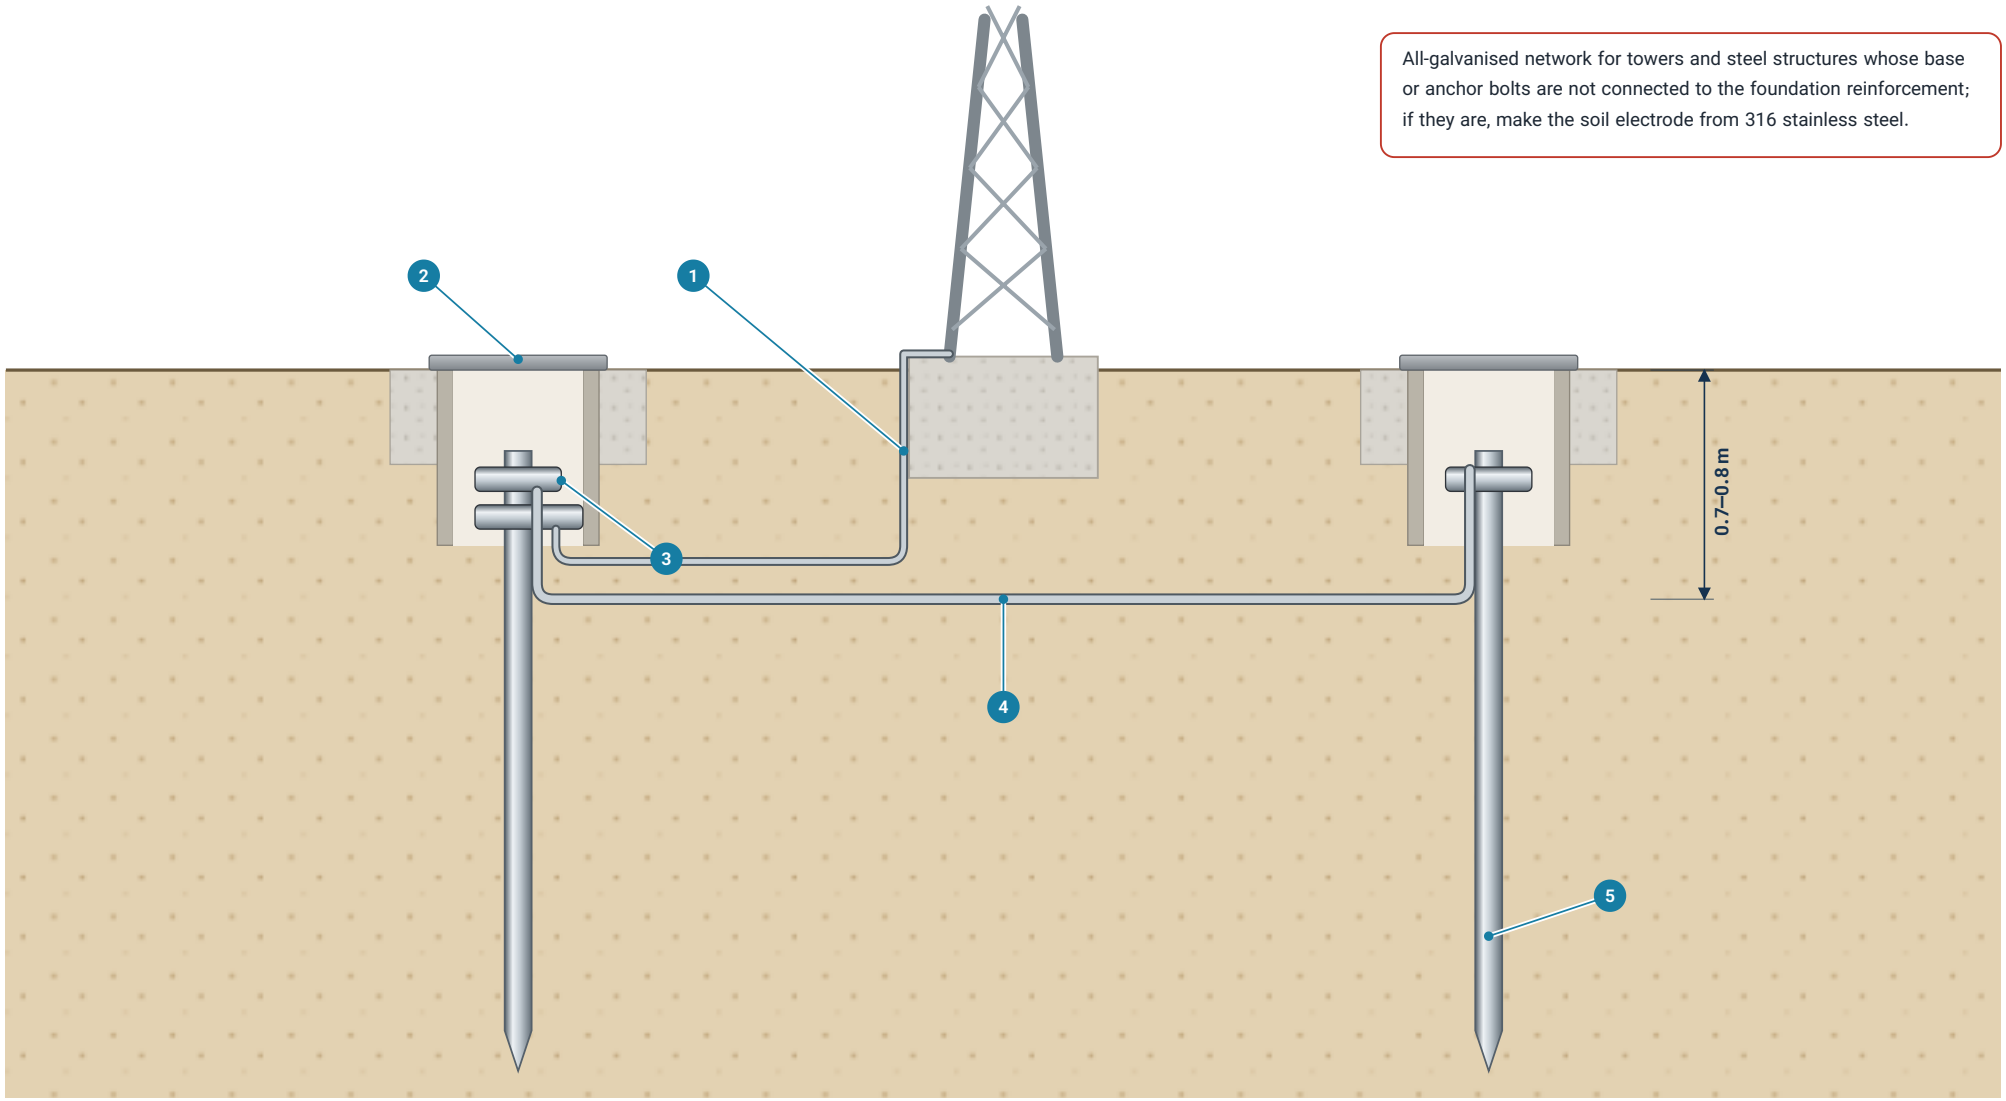

1. Rising galvanised conductor (tape or round wire) on the structure base
2. Earth pit; concrete is poured around it
3. Galvanised U clamp on the earth rod top
4. 30 × 3 galvanised tape at 70 to 80 cm depth, one piece between two pits
5. Galvanised earth rod

The schematic is illustrative and not to scale; all conductors and clamps are galvanised and joints are made only inside the earth pit.

We keep improving our products; please confirm final dimensions with our experts.

This document is not contractual; we may update product design, dimensions, weights and images without prior notice.

گروه کالوت
KALOT GROUP
Protect Today For Tomorrow
Since: 1972 تاسیس: ۱۳۵۱
www.kalot.ir • Tel +98 21 2268 8852