
Fully galvanised earthing system with earth rods

Mast or steel structure, galvanised earth rod and galvanised wire

GALVANIZED STEEL ROUND WIRE · RWG 010 · Ø10 · 78 mm² · HOT-DIP 70 µm

KALOT GROUP · TECHNICAL ILLUSTRATION · NOT TO SCALE

All-galvanised system for masts and steel structures without a foundation electrode; in soil it is not connected to foundation reinforcement.

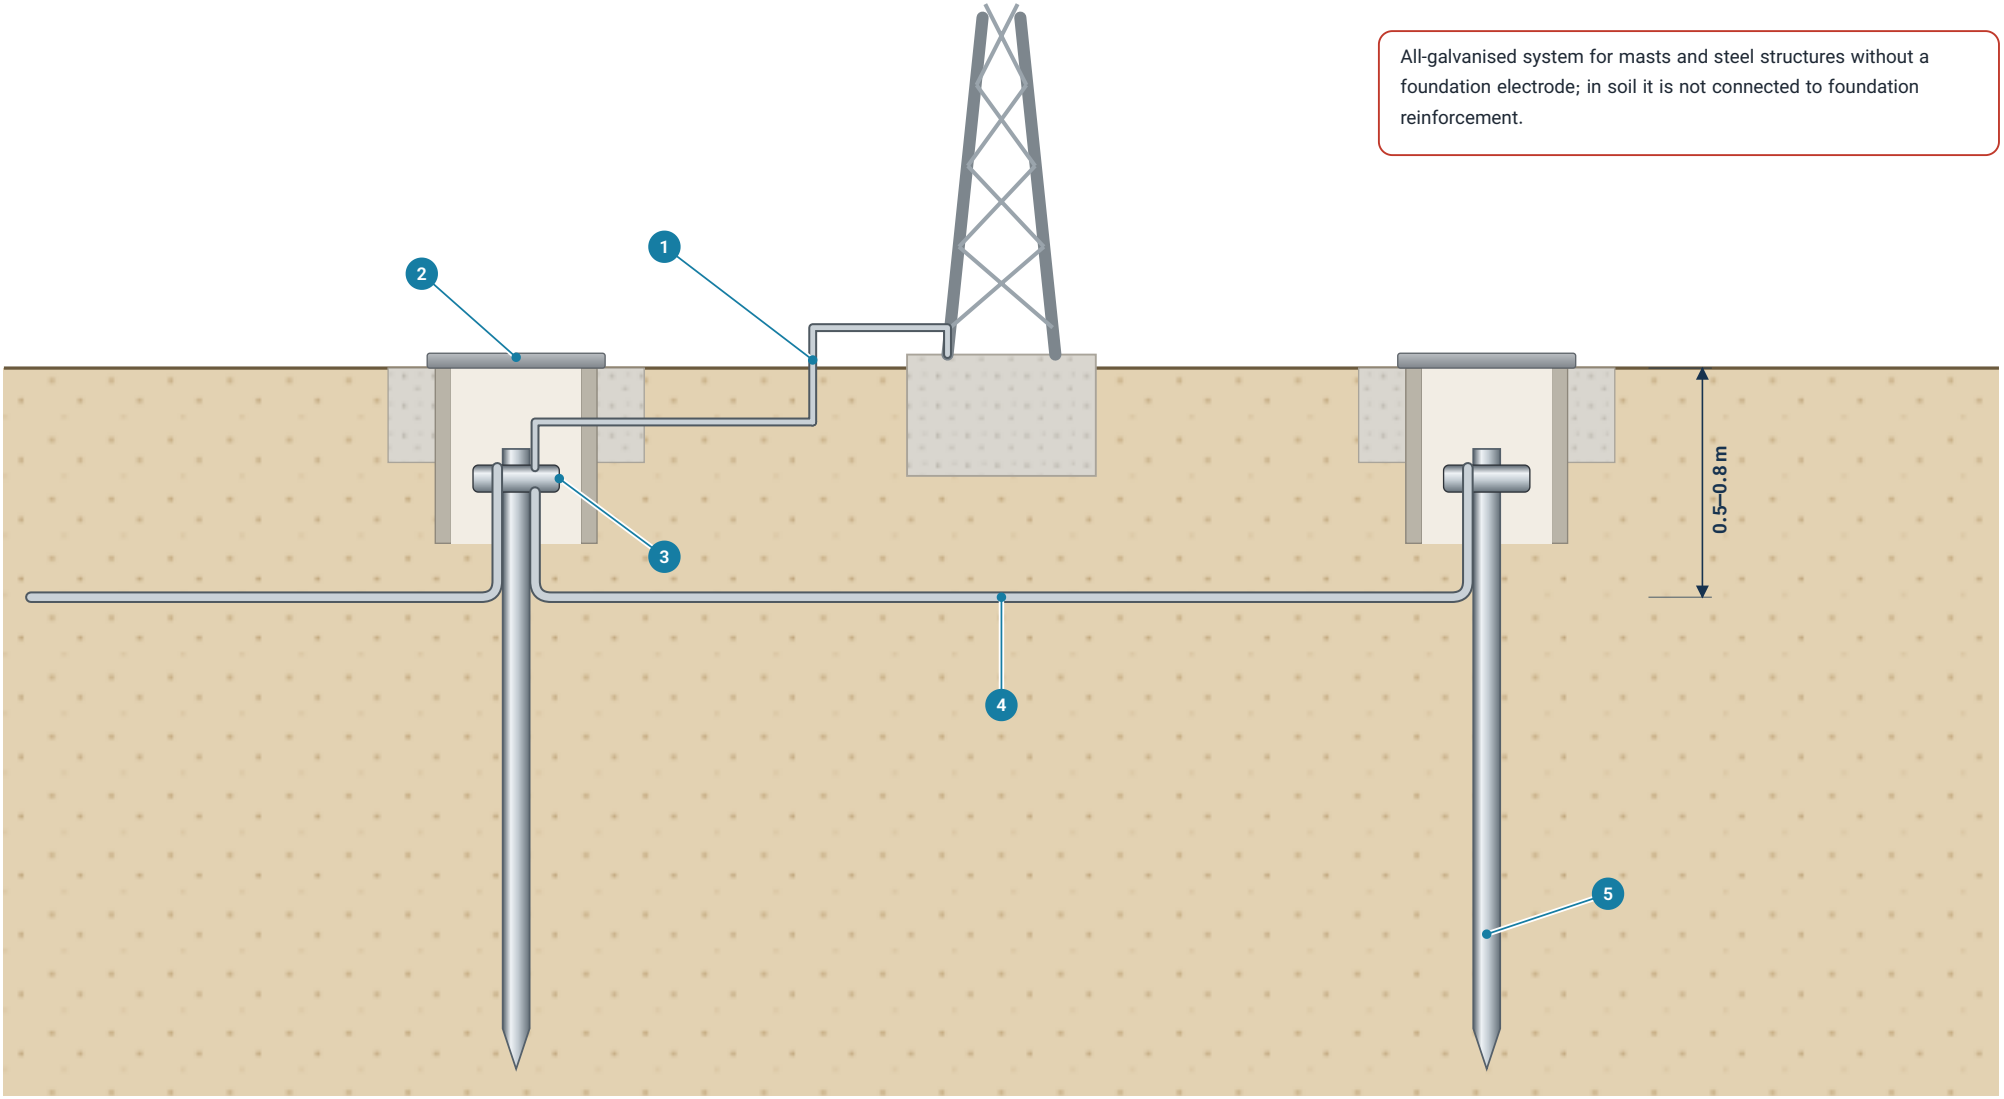

1. Galvanised wire rising on the structure leg
2. Earth pit; concrete is poured around it
3. Galvanised U clamp on the earth rod top
4. 10 galvanised wire buried 50 to 80 cm deep
5. Galvanised earth rod

The schematic is illustrative and not to scale; all conductors and clamps are galvanised.

We keep improving our products; please confirm final dimensions with our experts.

This document is not contractual; we may update product design, dimensions, weights and images without prior notice.

گروه کالوت
KALOT GROUP
Protect Today For Tomorrow
Since: 1972 تاسیس: ۱۳۵۱
www.kalot.ir • Tel +98 21 2268 8852