
# Green and yellow cable from the earth pit to the main earth bar

Bare conductor up to the pit bar; green and yellow cable for the earthing conductor, protective conductor and bonding

**GREEN-YELLOW PVC INSULATED COPPER · GYCC 006–300**

KALOT GROUP · TECHNICAL ILLUSTRATION · NOT TO SCALE

In the soil and inside the earth pit, up to the pit earth bar, we use bare copper conductor; the green and yellow cable starts at the pit bar and runs outside the building in a sun-resistant non-metallic conduit up to the building entry. Concrete is always poured around the pit.

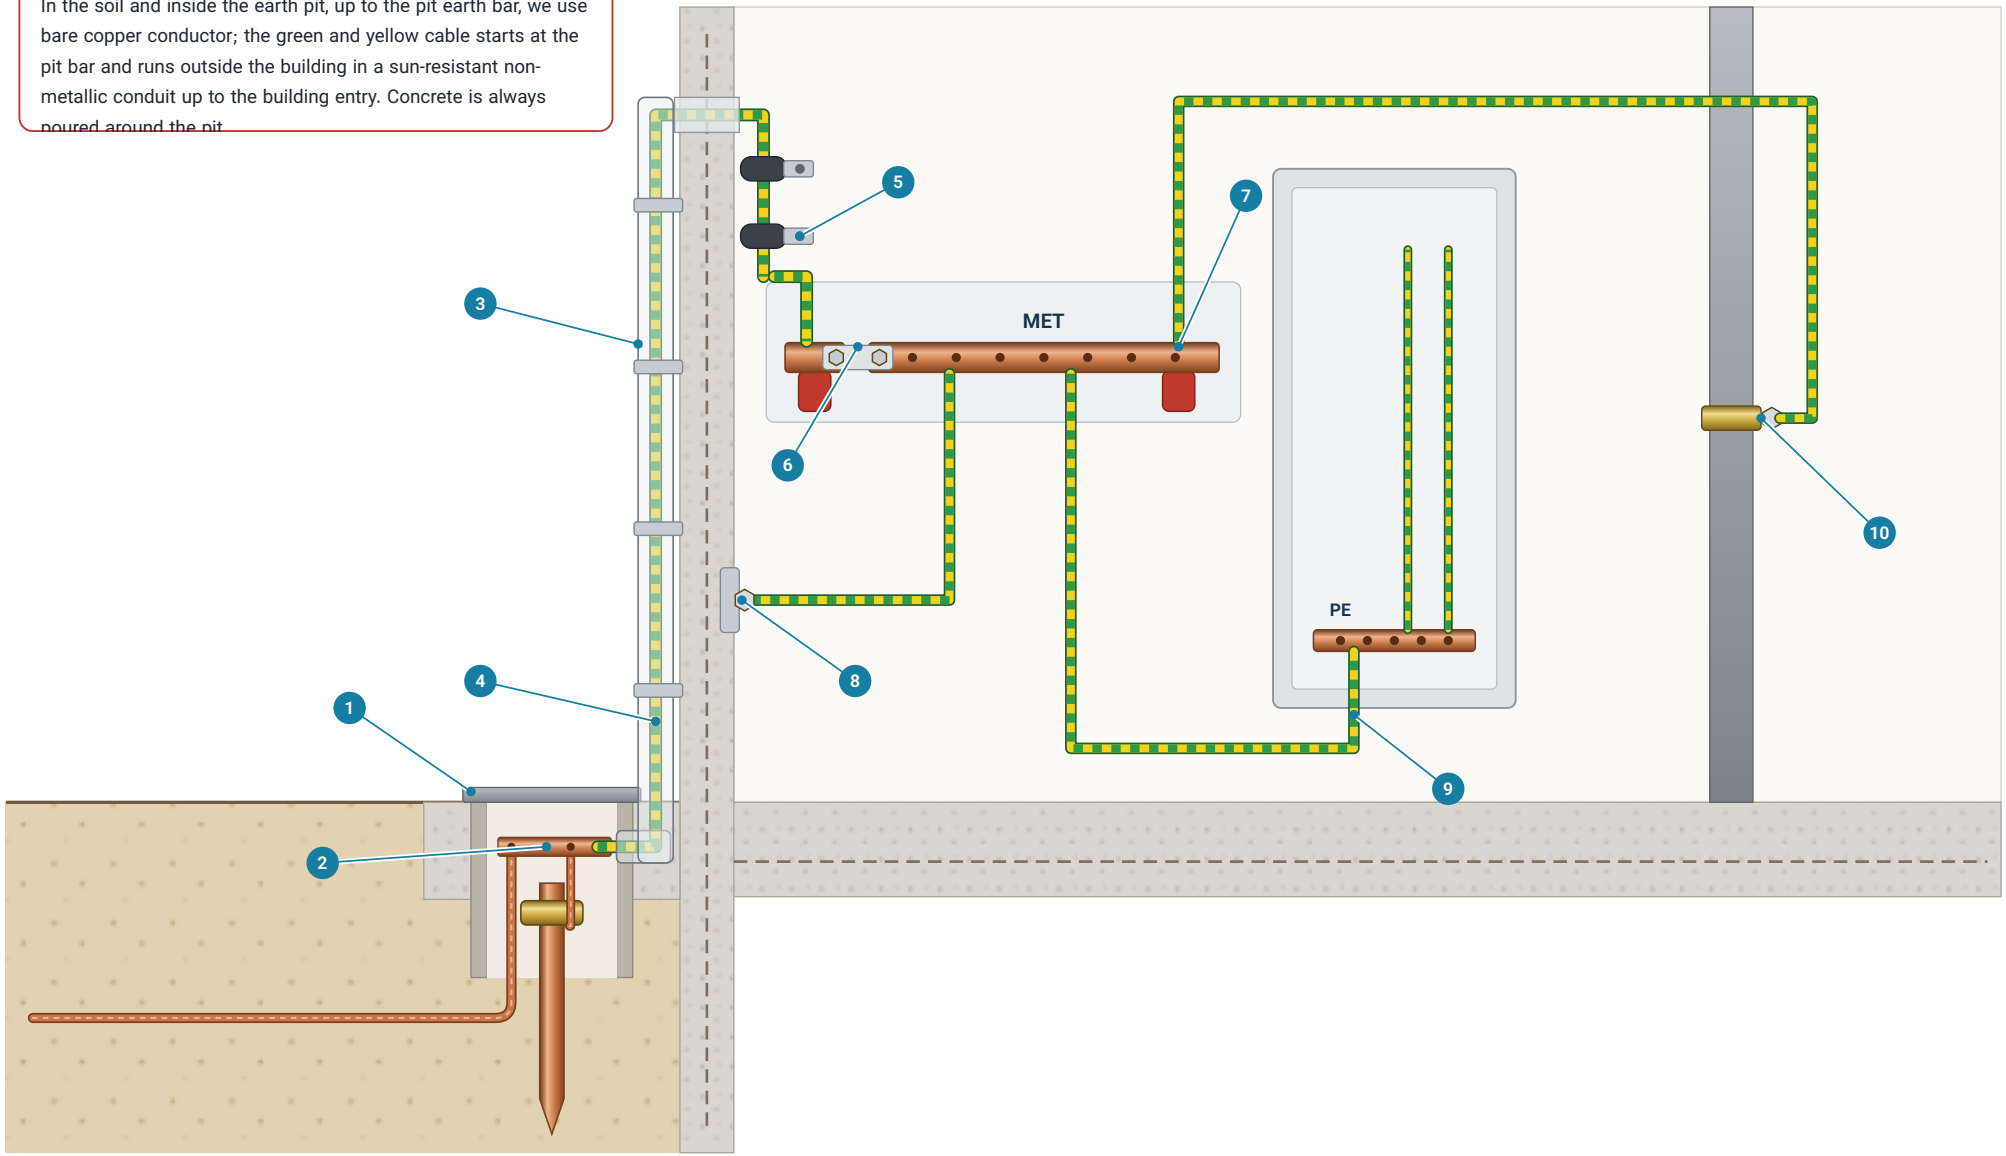


Earth bar disconnect link, opened only with a tool 6

Earth pit with concrete around it, earth rod and bare conductor 1

2 Pit earth bar, each conductor in its own hole; start of the green and yellow cable

3 Sun-resistant non-metallic conduit, from the pit to the building entry

4 Green and yellow cable (earthing conductor), in conduit outside the building

5 Insulated one-hole wall clip, inside the building

7 Main earthing terminal (MET)

8 Bonding to the foundation earth connection point

9 Protective conductor to the panel PE bar

10 Main bonding of metal water or gas pipe

The schematic is illustrative and not to scale.

We keep improving our products; please confirm final dimensions with our experts.

This document is not contractual; we may update product design, dimensions, weights and images without prior notice.

گروه کالوت
KALOT GROUP
Protect Today For Tomorrow
Since: 1972 تاسیس: ۱۳۵۱
www.kalot.ir • Tel +98 21 2268 8852