
One-piece tape-to-pipe bonding clamp: installation drawing

KALOT original drawing (AutoCAD) · not to scale

WMPB 026

KALOT GROUP · TECHNICAL ILLUSTRATION · NOT TO SCALE

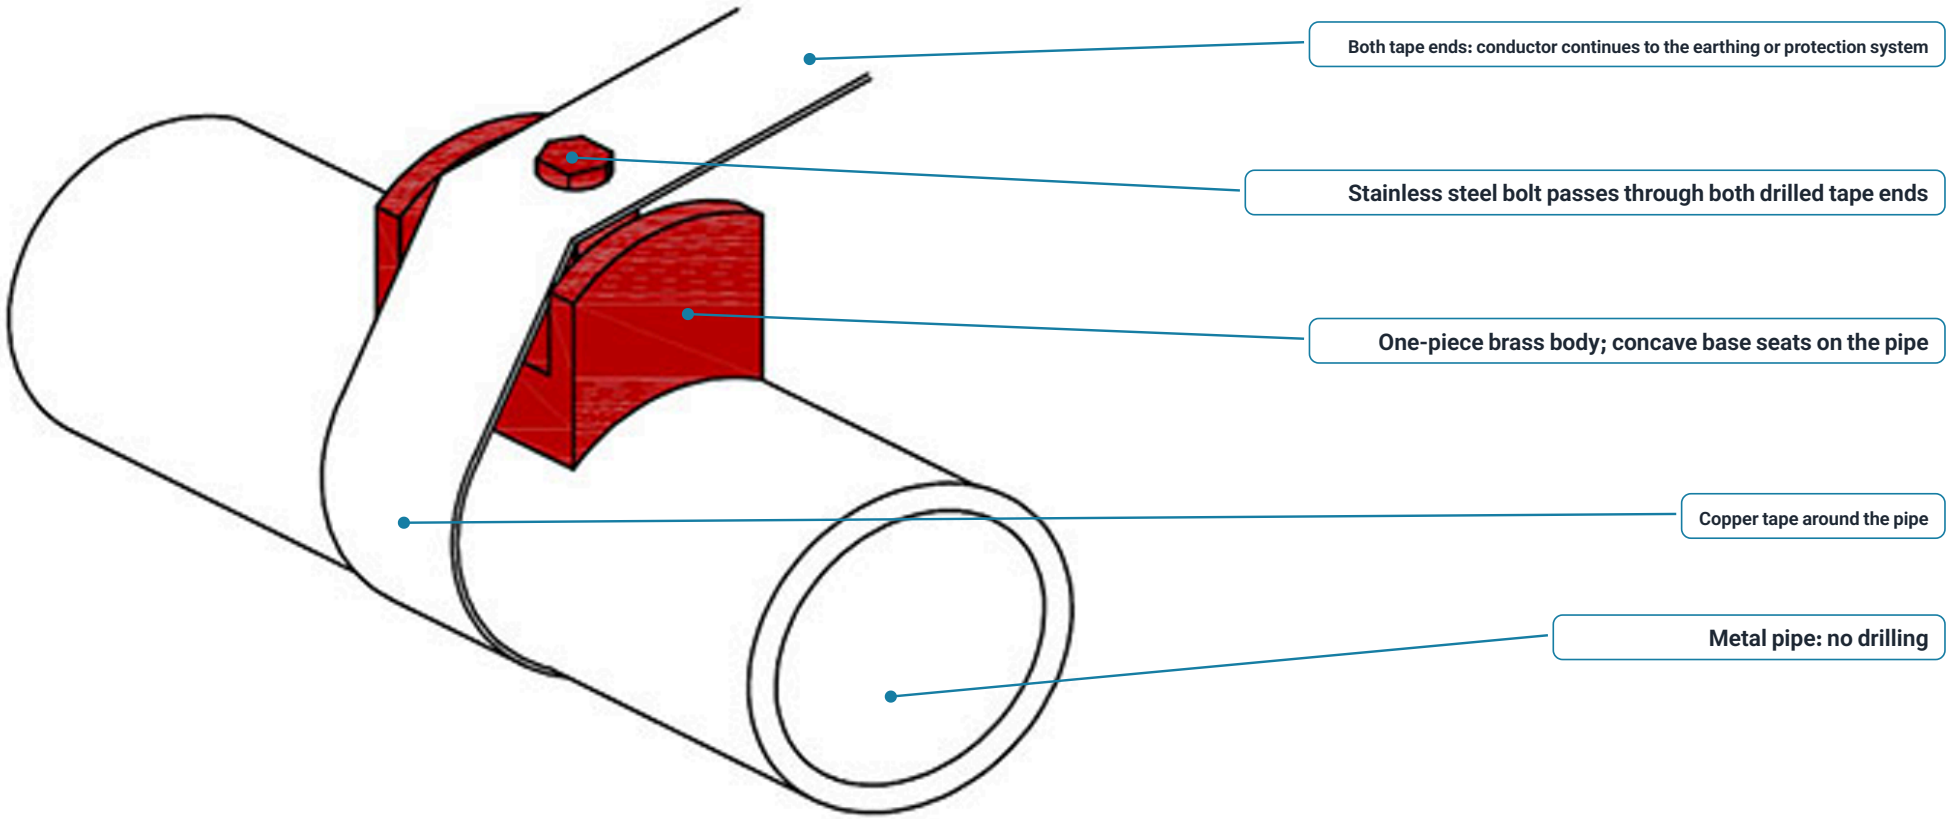

Drawing taken from KALOT's original drawings; pipe diameter is illustrative.

As KALOT's text states, both tape ends are drilled for the bolt; the pipe is not drilled.

This document is not contractual; we may update product design, dimensions, weights and images without prior notice.

گروه کالوت
KALOT GROUP
Protect Today For Tomorrow
Since: 1972 تاسیس: ۱۳۵۱
www.kalot.ir · Tel +98 21 2268 8852