
Foundation earthing and earth ring with 316L stainless steel tape

Connection to reinforcing bar, exit from concrete to soil and 304L down conductor

STAINLESS STEEL TAPE · SST 252 (304L) / SST 353 (316L)

KALOT GROUP · TECHNICAL ILLUSTRATION · NOT TO SCALE

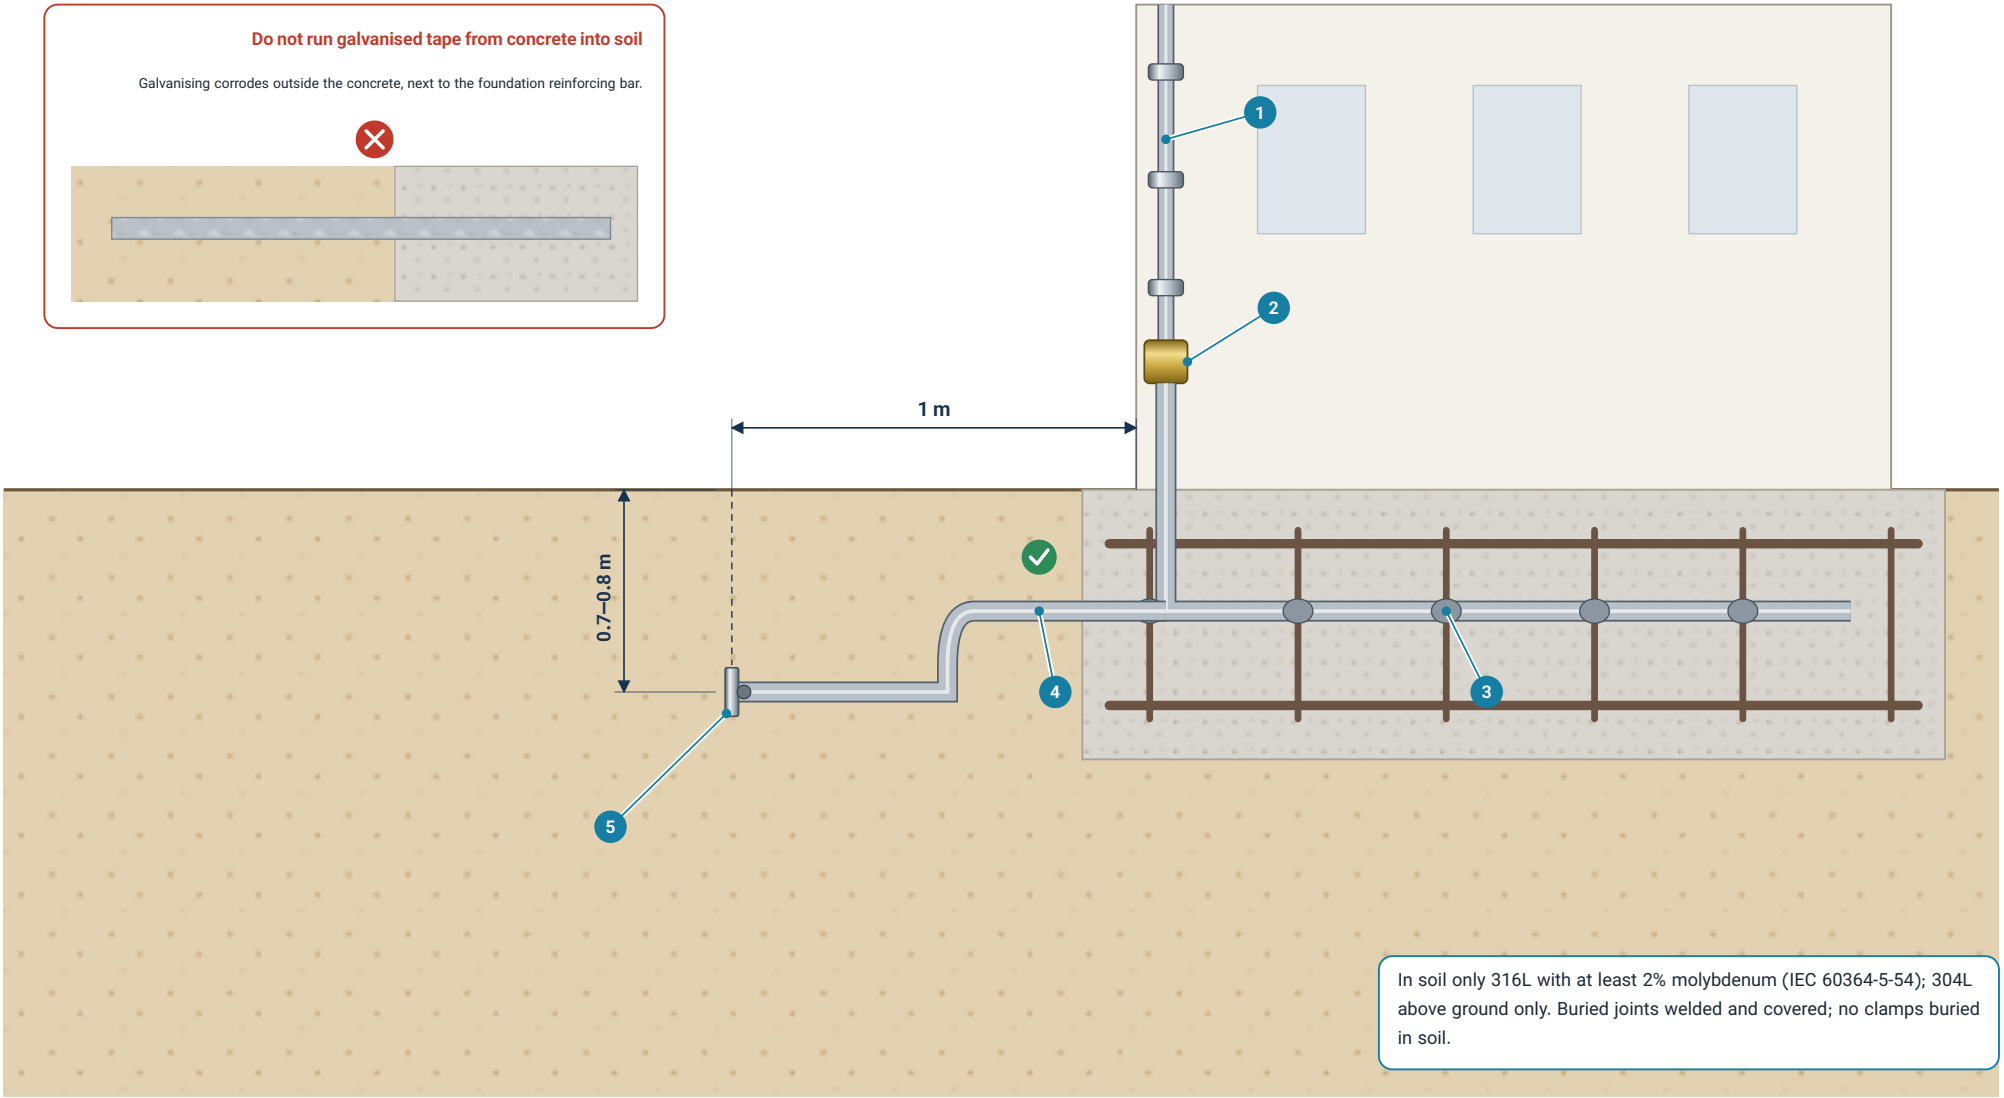

1. 25 × 2 304L tape down conductor with stainless steel clamps
2. Test joint above ground level; below it, the earth conductor runs to the tape in the concrete
4. Exit from concrete to soil with 316L tape only
5. 316L earth ring around the building, 70 to 80 cm deep and 1 m from the wall

The schematic is illustrative and not to scale.

We keep improving our products; please confirm final dimensions with our experts.

This document is not contractual; we may update product design, dimensions, weights and images without prior notice.

گروه کالوت
KALOT GROUP
Protect Today For Tomorrow
Since: 1972 تاسیس: ۱۳۵۱
www.kalot.ir • Tel +98 21 2268 8852